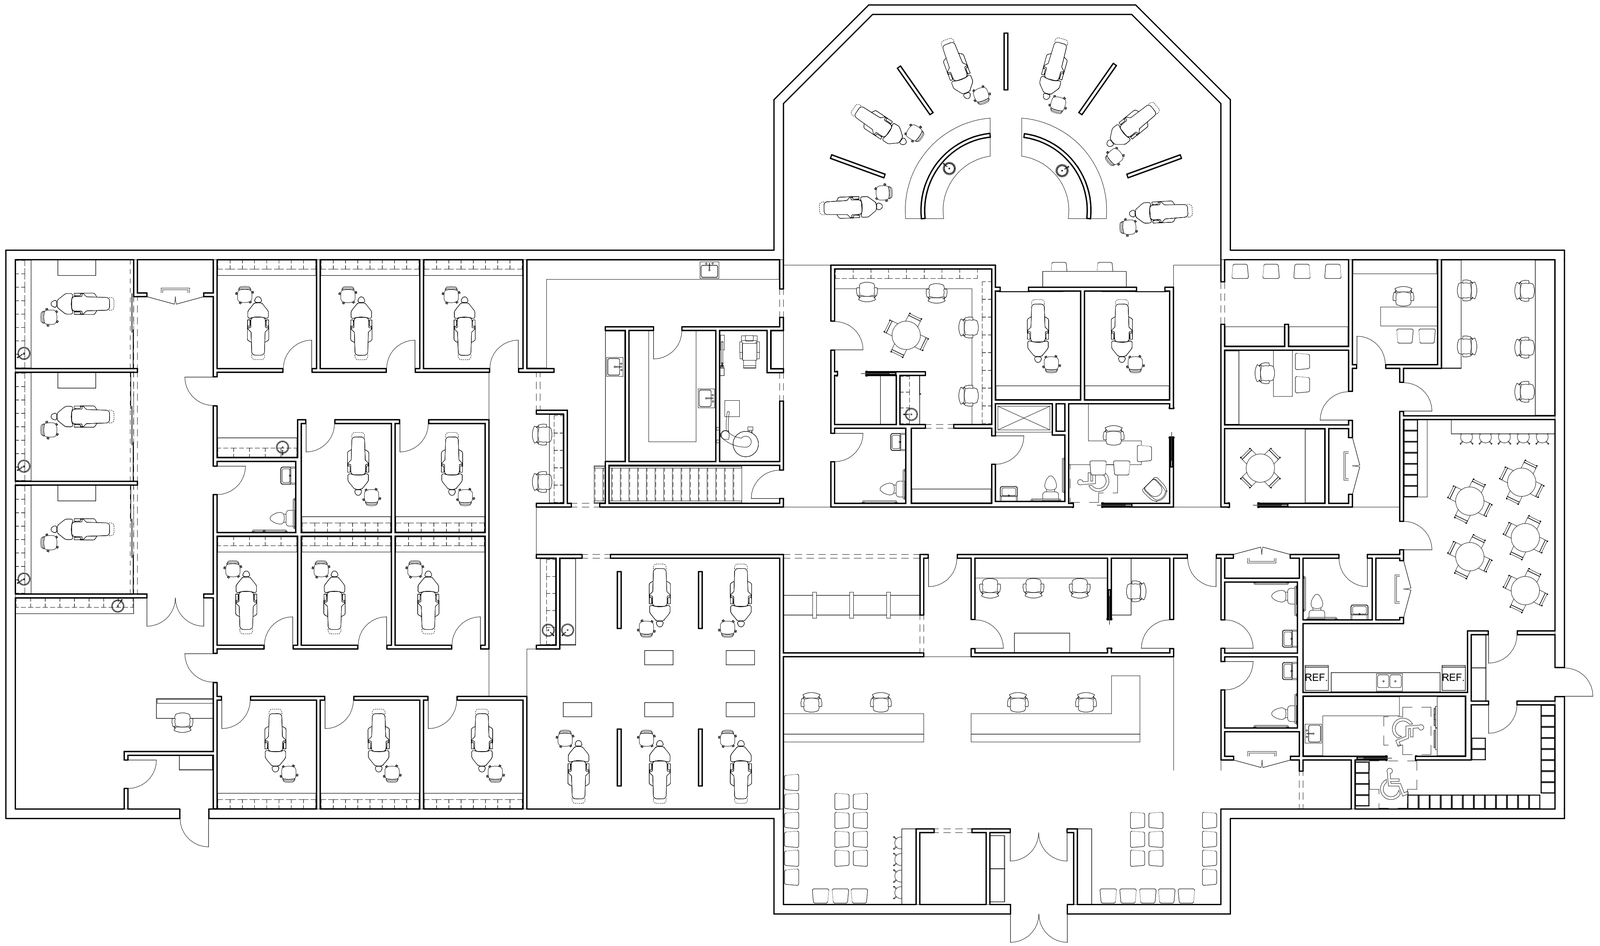

1 A-101 FLOOR PLAN

1/8" = 1'-0"

VIP STRUCTURES

ONE WEBSTERS LANDING
SYRACUSE, NEW YORK 13202
315.471.5338

VIP ARCHITECTURE

JOE ARCHITECT

Project Breckenridge

New Dental Office

5538 N Burdick St
Fayetteville, NY 13066

MK	DATE	DESCRIPTION
A	05.28.20	MUNICIPAL REVIEW

SHEET ISSUES

VIP PROJECT NO.	20-2893
FILE NAME	2893_Model_ARCH.rte
DRAWN BY	Author
CHECKED BY	MM

© 2020 - VIP ARCHITECTURAL ASSOCIATES, PLLC
ALL RIGHTS RESERVED
This document and the design solutions contained herein represent proprietary information of VIP Architectural Associates, PLLC and may not be reproduced nor disclosed in whole or in part by any party receiving this document without prior written consent.

SHEET TITLE

FIRST FLOOR PLAN

SHEET NUMBER

A-101

5/27/2020 5:00:42 PM

2 X-501 EXTERIOR ELEVATION NORTH
1/16" = 1'-0"

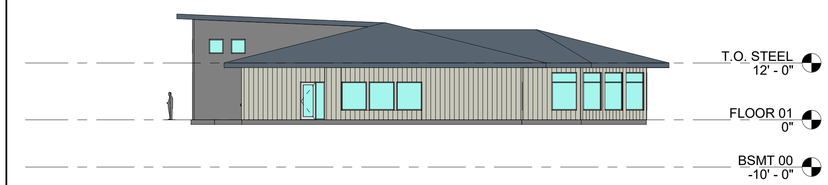

3 X-501 EXTERIOR ELEVATION EAST
1/16" = 1'-0"

1 X-501 EXTERTIOR ELEVATION SOUTH
1/16" = 1'-0"

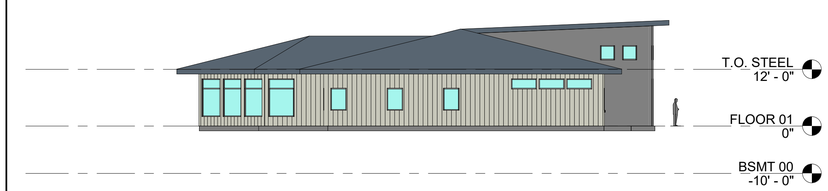

4 X-501 EXTERIOR ELEVATION WEST
1/16" = 1'-0"

VIP
STRUCTURES

ONE WEBSTERS LANDING
SYRACUSE, NEW YORK 13202
315.471.5338

VIP
ARCHITECTURE

JOE
ARCHITECT

Project
Breckenridge

New Dental Office

5538 N Burdick St
Fayetteville, NY 13066

MK	DATE	DESCRIPTION
A	05.28.20	MUNICIPAL REVIEW

SHEET ISSUES

VIP PROJECT NO.	20-2893
FILE NAME	2893_Model_ARCH.rte
DRAWN BY	KT
CHECKED BY	MM

© 2020 - VIP ARCHITECTURAL ASSOCIATES, PLLC
ALL RIGHTS RESERVED
This document and the design solutions contained herein represent proprietary information of VIP Architectural Associates, PLLC and may not be reproduced nor disclosed in whole or in part by any party receiving this document without prior written consent.

SHEET TITLE

ELEVATIONS

SHEET NUMBER

X-501

5/27/2020 4:31:16 PM