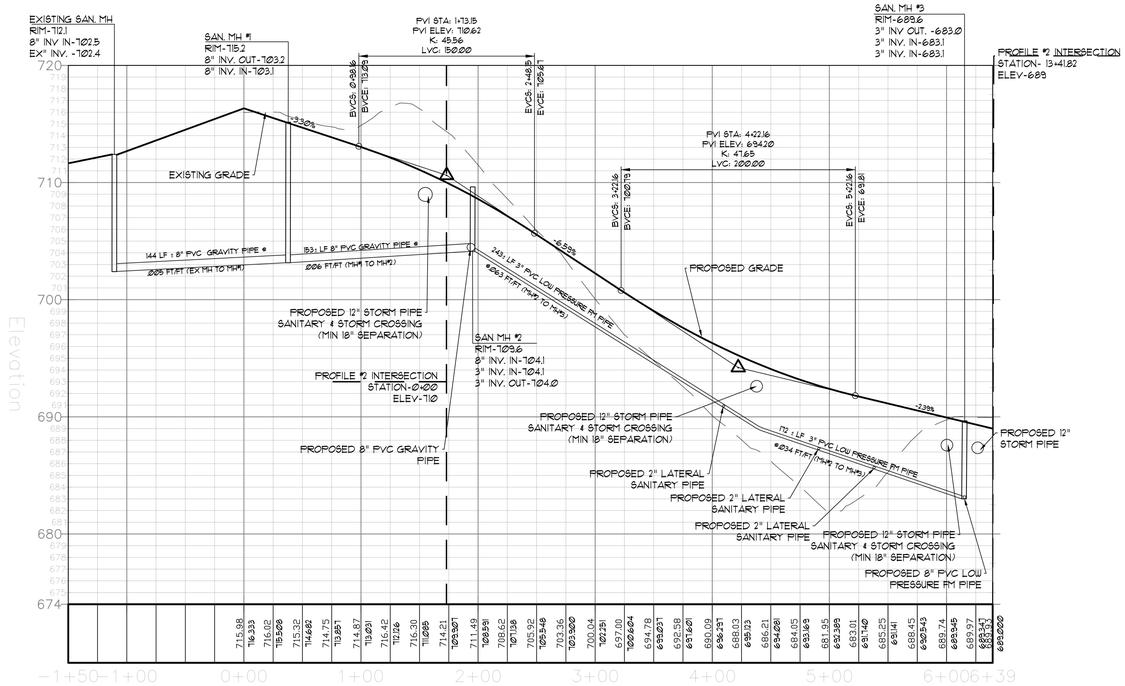

1 L-600 **ROAD PROFILE #1**
HORIZONTAL SCALE: 1 : 50
VERTICAL SCALE 1 : 5

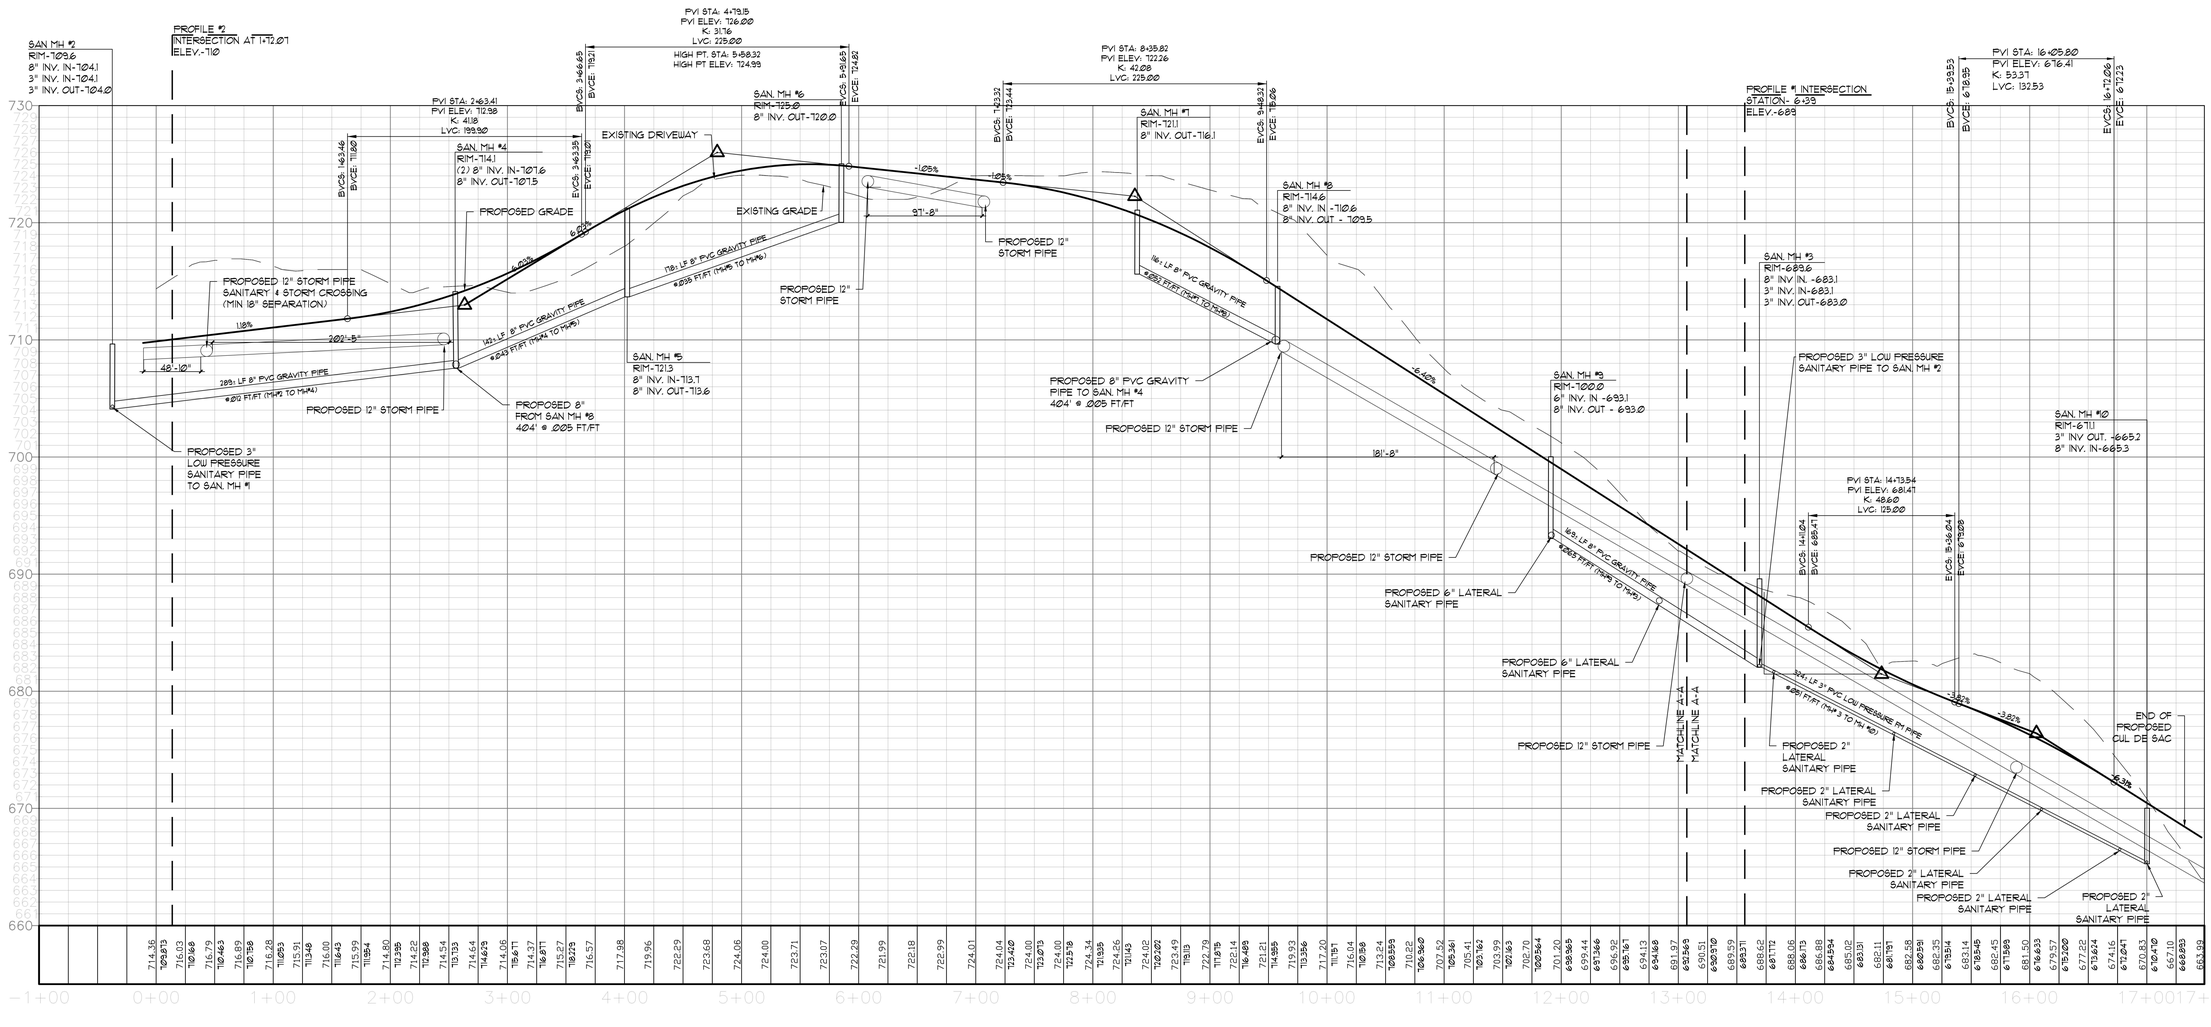

2 L-600 **ROAD PROFILE #2**
HORIZONTAL SCALE: 1 : 50
VERTICAL SCALE 1 : 5

KEPLINGER FREEMAN ASSOCIATES
LANDSCAPE ARCHITECTURE & LAND PLANNING
420 EAST GENESEE ST SUITE 300, NEW BERLIN
PHONE: 315-362-7900 FAX: 315-362-7901

RZ Engineering, PLLC
6320 FLY ROAD SUITE 109,
EAST SYRACUSE, NY 13057,
PH: 315.433.1389 FAX: 315.445.7981

STATE OF NEW YORK — SCOTT L. ZORN — 079943 — LICENSED PROFESSIONAL ENGINEER

UTILIZED FOR STORMWATER AND SANITARY DESIGN

NOT FOR CONSTRUCTION

HOAG LANE SUBDIVISION

5280 HOAG LANE, MANLIUS, NY

CLIENT:
HOAG ROAD PROPERTIES, LLC

△1- Symbol Indicates Revision Issued

ISSUED AND REVISIONS NOTIFICATION

No.	Rev.	Description	Date
6	6	TOWN REV.-21 LOTS-MANLIUS	10/22/18
7	7	MANLIUS-21 HOME LOTS-PL BD	11/30/18
8	8	21 LOT SITE PLAN REVISIONS	01/04/19
9	9	MANLIUS- PLAN SUBMISSION	06/14/19
10	10	MANLIUS- PLAN SUBMISSION	07/12/19
11	11	MANLIUS- PLAN SUBMISSION	08/23/19
12	12	MANLIUS- PLAN SUBMISSION	12/18/19

REGISTERED LANDSCAPE ARCHITECT — SCOTT LEE FREEMAN — 001473 — STATE OF NEW YORK

Drawn By:	VER
Checked By:	SLF
KFA Proj. No.:	3705D
Date:	DECEMBER 1, 2017
Scale:	AS NOTED

Title:
ROAD PROFILES

L-600

Plotted By:
Date Plotted:
Drawing File: