I.D:
FILE:
B/P: 381/054

"NO CHANGE" AFFIDAVITS ISSUED ON THIS MAP VOID THE CERTIFICATION, INFRINGE ON COPYRIGHT AND REPRESENT UNLICENSED SURVEY PRACTICE!

COPYRIGHT © 2005-
BY COTTRELL LAND SURVEYORS, P.C.
ALL RIGHTS RESERVED
COPIES WITHOUT THE EMBOSSED SEAL ARE UNAUTHORIZED AND HAVE BEEN ALTERED.

USERS: THIS MAP IS NOT USABLE NOR CERTIFICATIONS EXTENDABLE FOR UNSPECIFIED PURPOSES OR FOR SUBSEQUENT TRANSACTIONS EXCEPT BY THE WRITTEN CONSENT OF OR BY SURVEY UPDATE BY THE UNDERSIGNED ONLY.

SURVEYORS: REFERENCE TO, USE OF OR RELIANCE ON THIS MAP WITHOUT THE WRITTEN CONSENT FOR WHATEVER PURPOSE VIOLATES MY COPYRIGHT AND ABSOLVES ME OF ANY LIABILITY FOR LATENT OMISSIONS AND ERRORS AND OF ANY RESPONSIBILITY FOR RESULTANT DAMAGES.

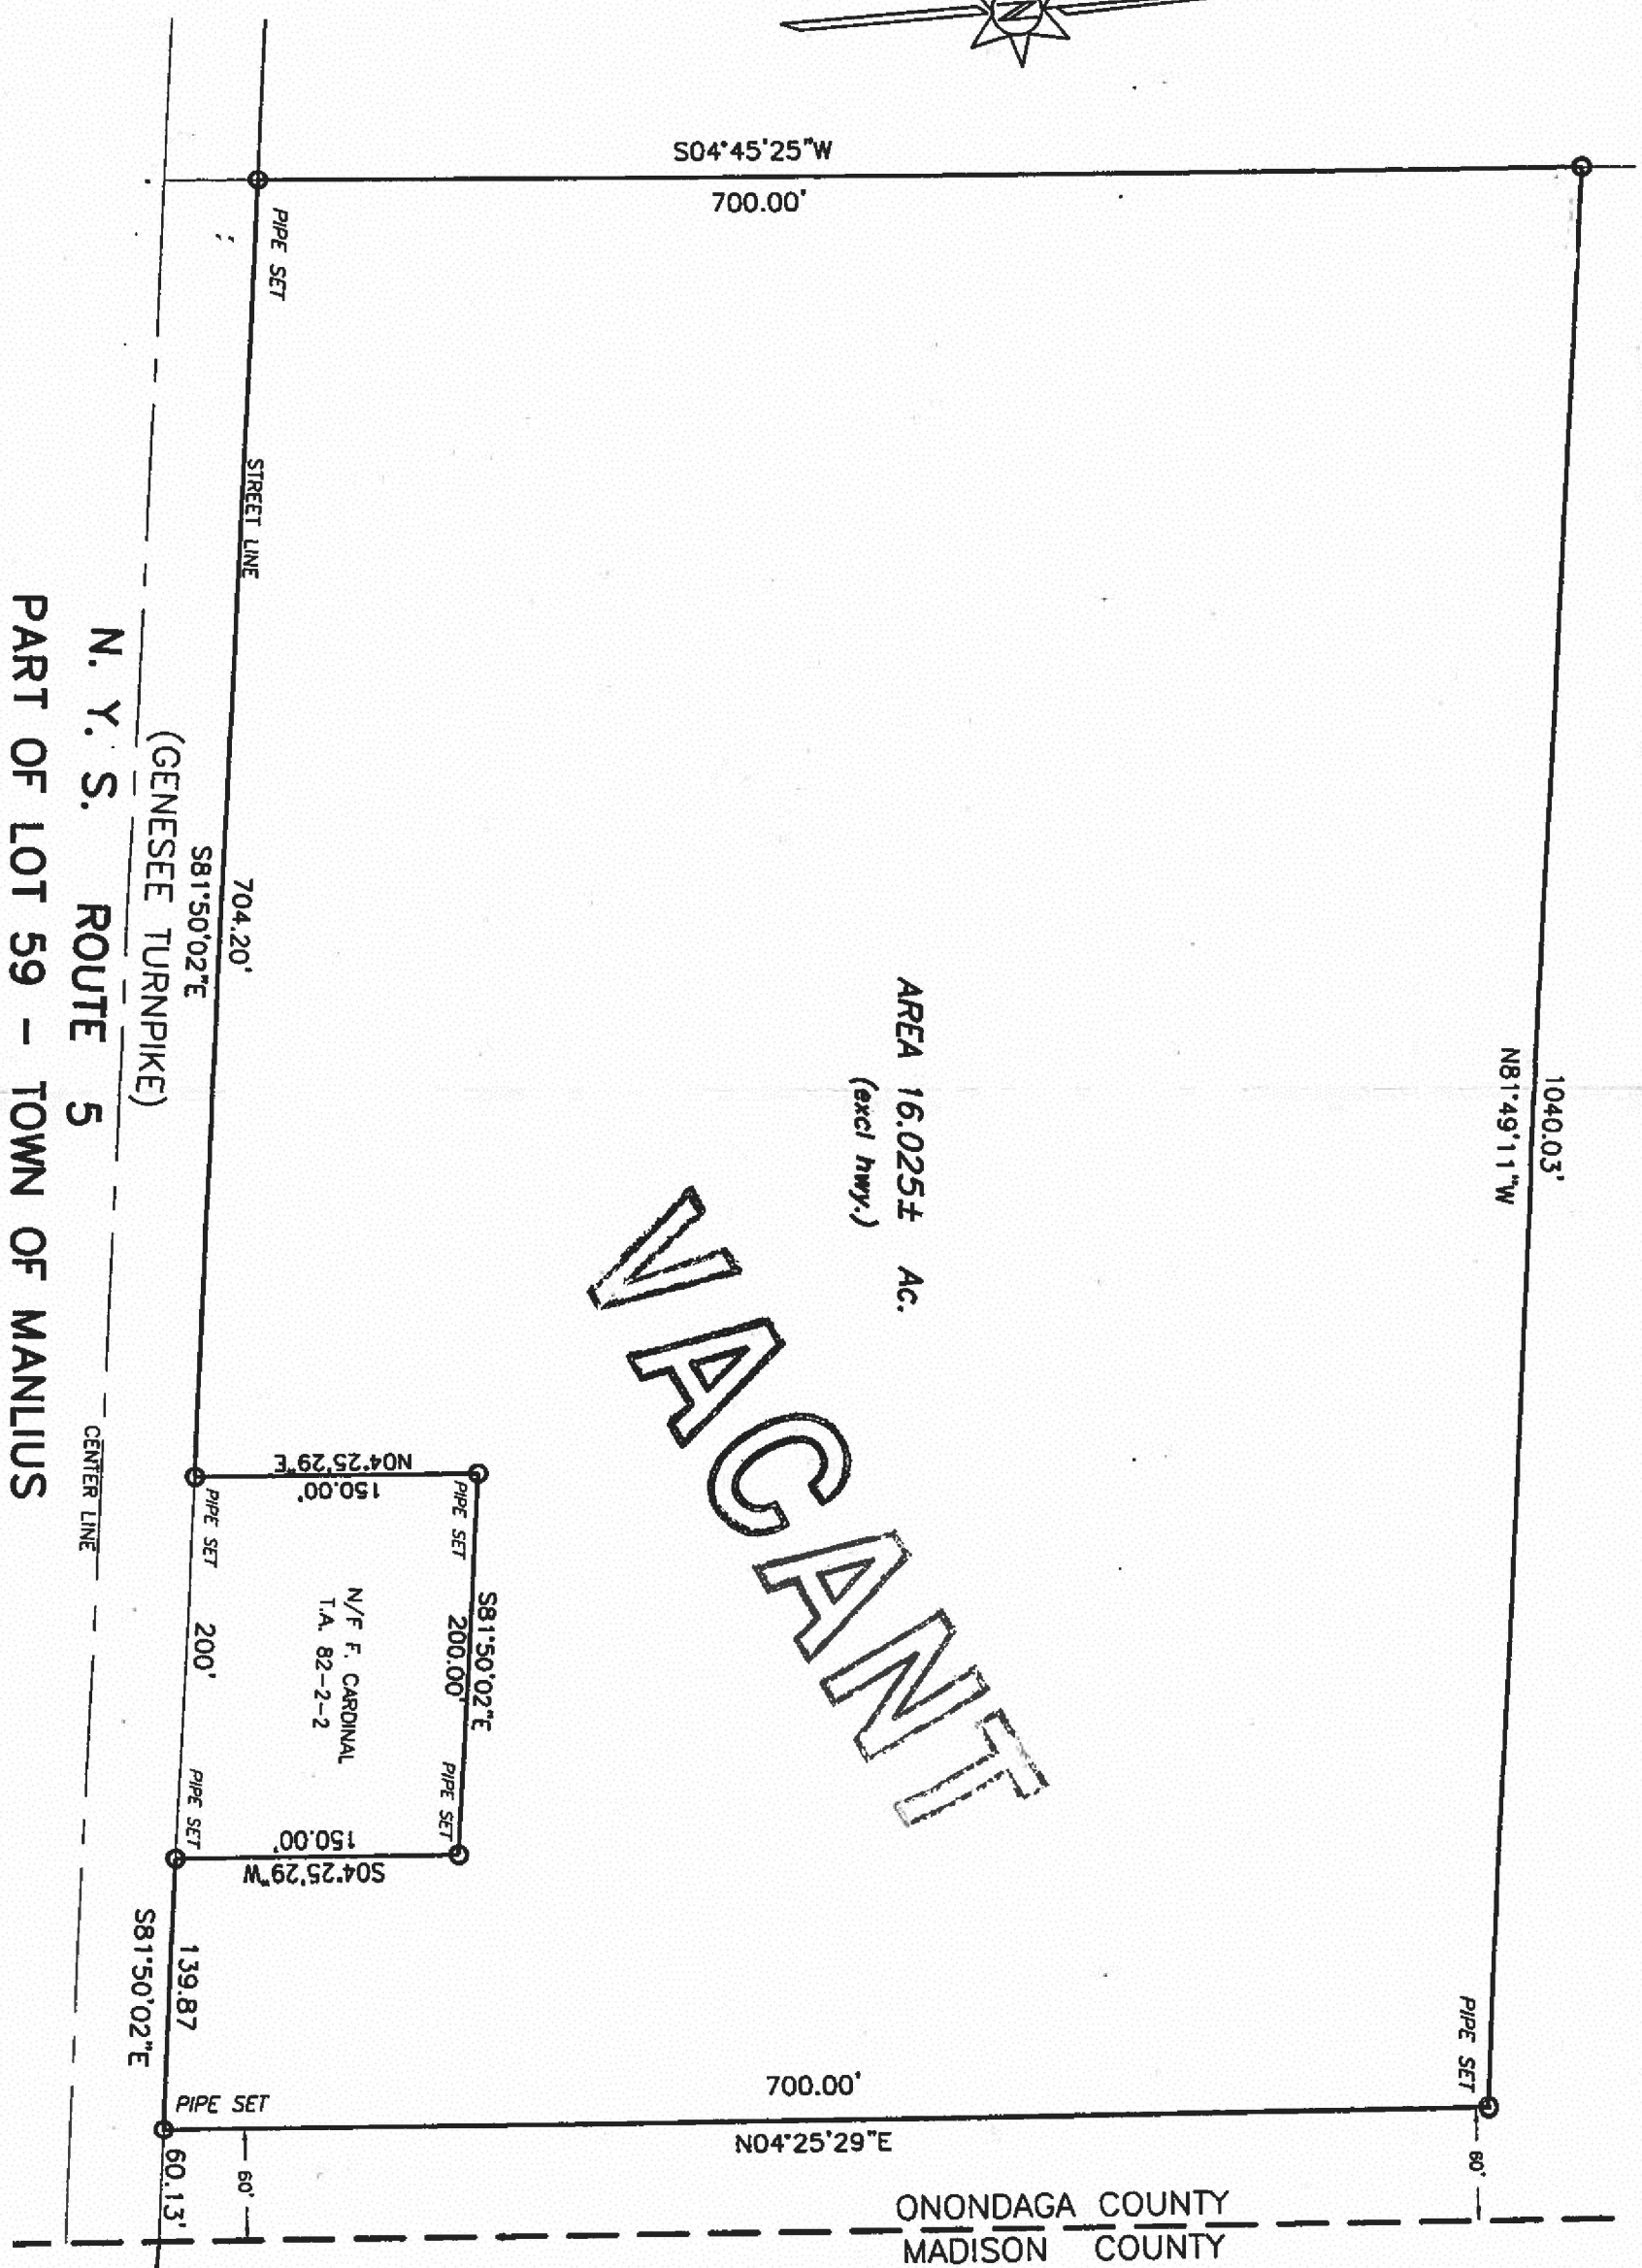

PART OF LOT 59 – TOWN OF MANLIUS
ONONDAGA CO., N. Y.

SCALE: 1" = 100'
NOV. 1, 2005

COTTRELL LAND SURVEYORS, P.C.
MANLIUS, NY – (315) 682-8121

Rev. 5/07/07

FOR CONVEYANCE AND/OR MORTGAGE PURPOSES OCCURRING WITHIN ONE YEAR OF THE LATEST CERTIFICATION DATE ONLY.

THE UNDERSIGNED HEREBY CERTIFIES THAT THIS MAP WAS MADE FROM AN ACTUAL SURVEY ON 03.16.05
VOID WITHOUT EMBOSSED SEAL

Gary E. Cottrell

POOLS_MEGNIN_2005_11_01.DWG

POOLSBRK.CRD

S:\Mad\Poolsbrk\Manlius\POOLS_MEGNIN_2005-11-01.dwg, 11x17L, 5/7/2007 3:37:58 PM, Ledger (11x17in), 1:1, STA-5