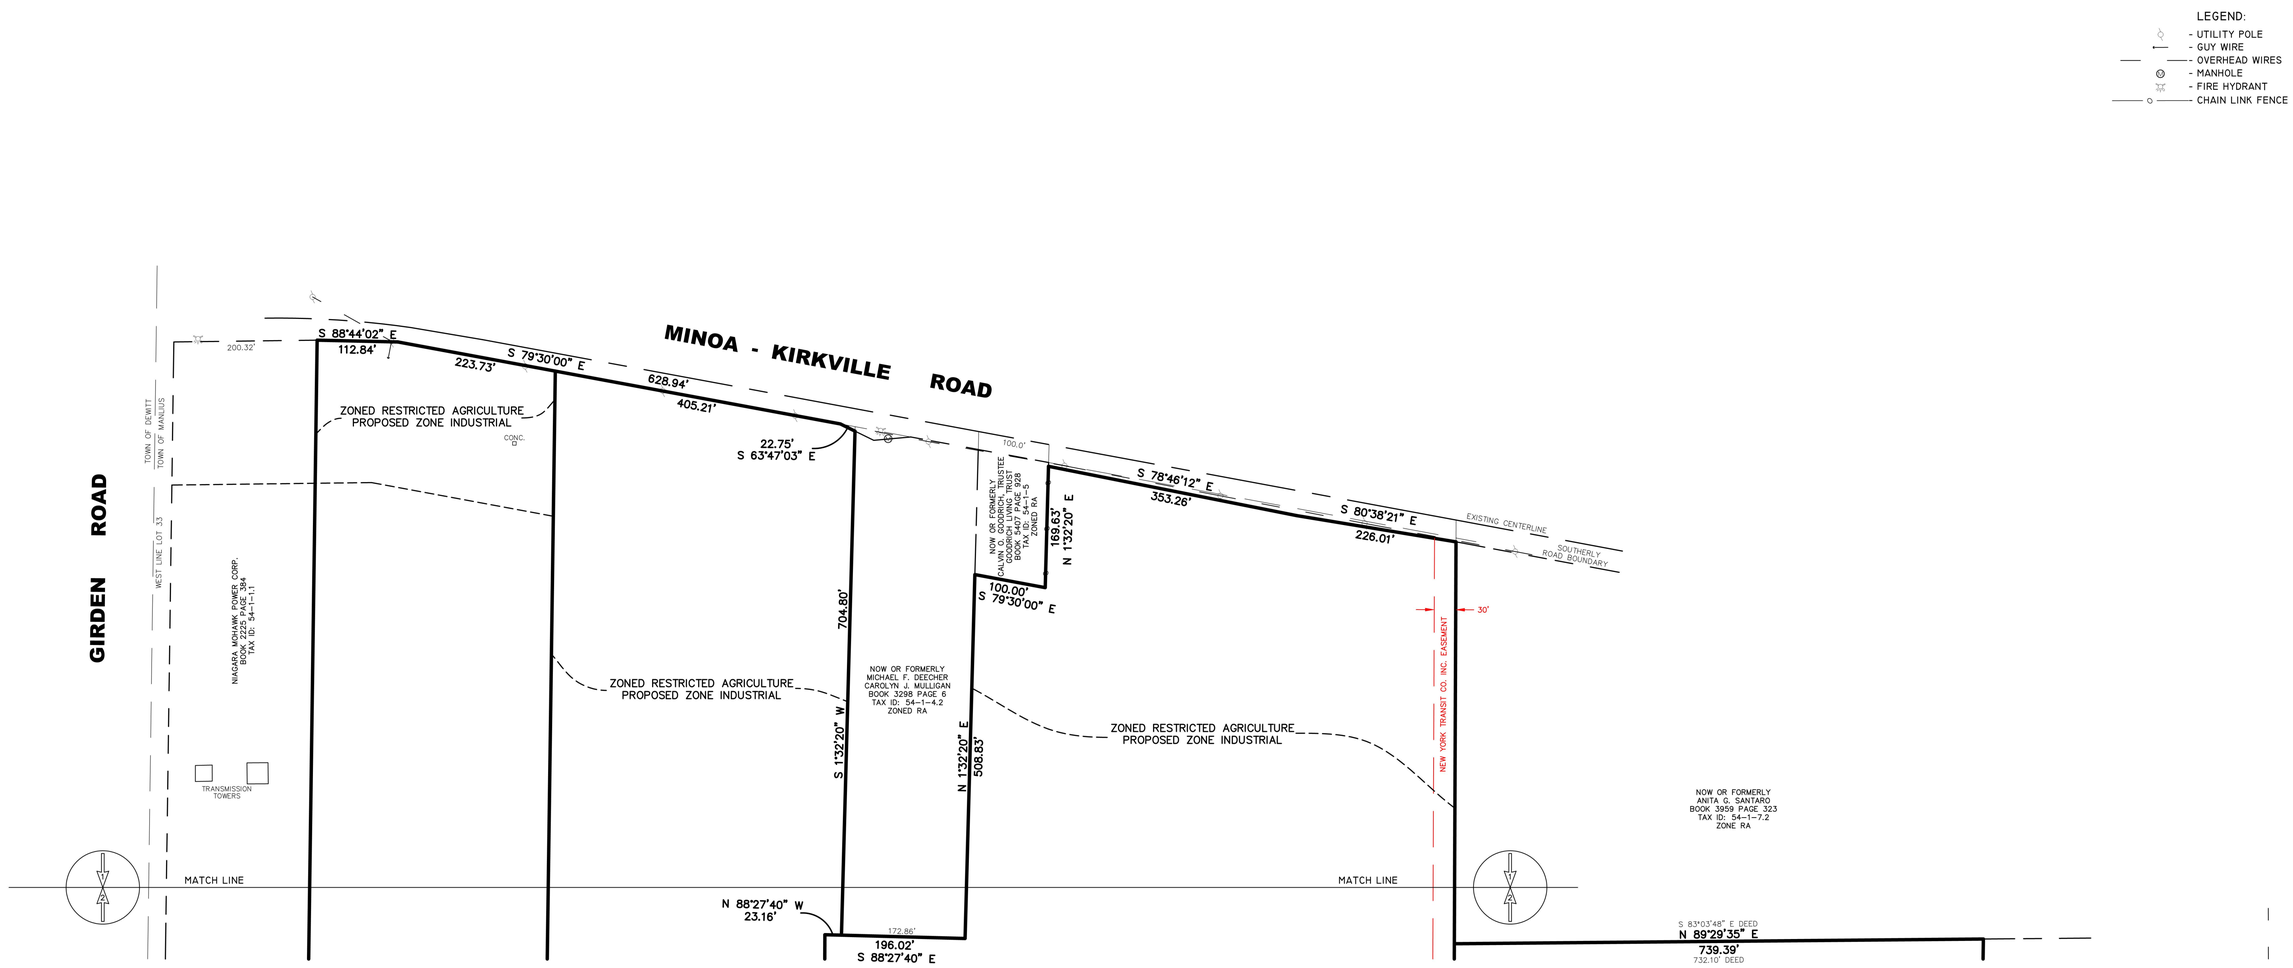

ZONE CHANGE MAP
LANDS OF
3GI CNYIP, INC.

SHEET I OF 2

Only survey maps with the Land Surveyor's embossed seal are genuine true and correct copies of the surveyor's original work and opinion.

Unauthorized alteration or addition to a survey map bearing a licensed land surveyor's seal is a violation of section 7209, sub-division 2, of the New York State Education Law.

Certifications indicated hereon shall apply only to the persons for whom this survey was performed and on their behalf to the title insurance company governing agency and lending institution and to the assignees of the lending institution and/or subsequent owners.

This map may not be used in connection with a "Survey Affidavit" or similar document, statement or mechanism to obtain insurance for any subsequent or future grantees.

Survey prepared without the benefit of an abstract.

Location surveys do not include the staking of the property corners except as shown.

No.	DATE	DESCRIPTION	BY

LEHR
LAND SURVEYORS D.P.C.
116 SALINA STREET – SUITE 6
LIVERPOOL, NEW YORK 13088
315-451-3333
info@lehrlandsurveyors.com

I HEREBY CERTIFY THAT THIS IS AN ACCURATE MAP MADE FROM AN ACTUAL SURVEY.

LICENSED LAND SURVEYOR
DOUGLAS R. LEHR NYSLS 49223

LOCATION SURVEY ON PART OF LOT No.33.
TOWN OF MANLIUS

KNOWN AS MINOA-KIRKVILLE ROAD, TOWN OF MANLIUS,
COUNTY OF ONONDAGA, NEW YORK

FIELD DATE:	MAP DATE:	SCALE:	DRAWN BY:
26 NOV 2019	3 DEC 2019	1"=100'	WJH

REVISIONS:

DRAWING No. 19-J-67
D *1*

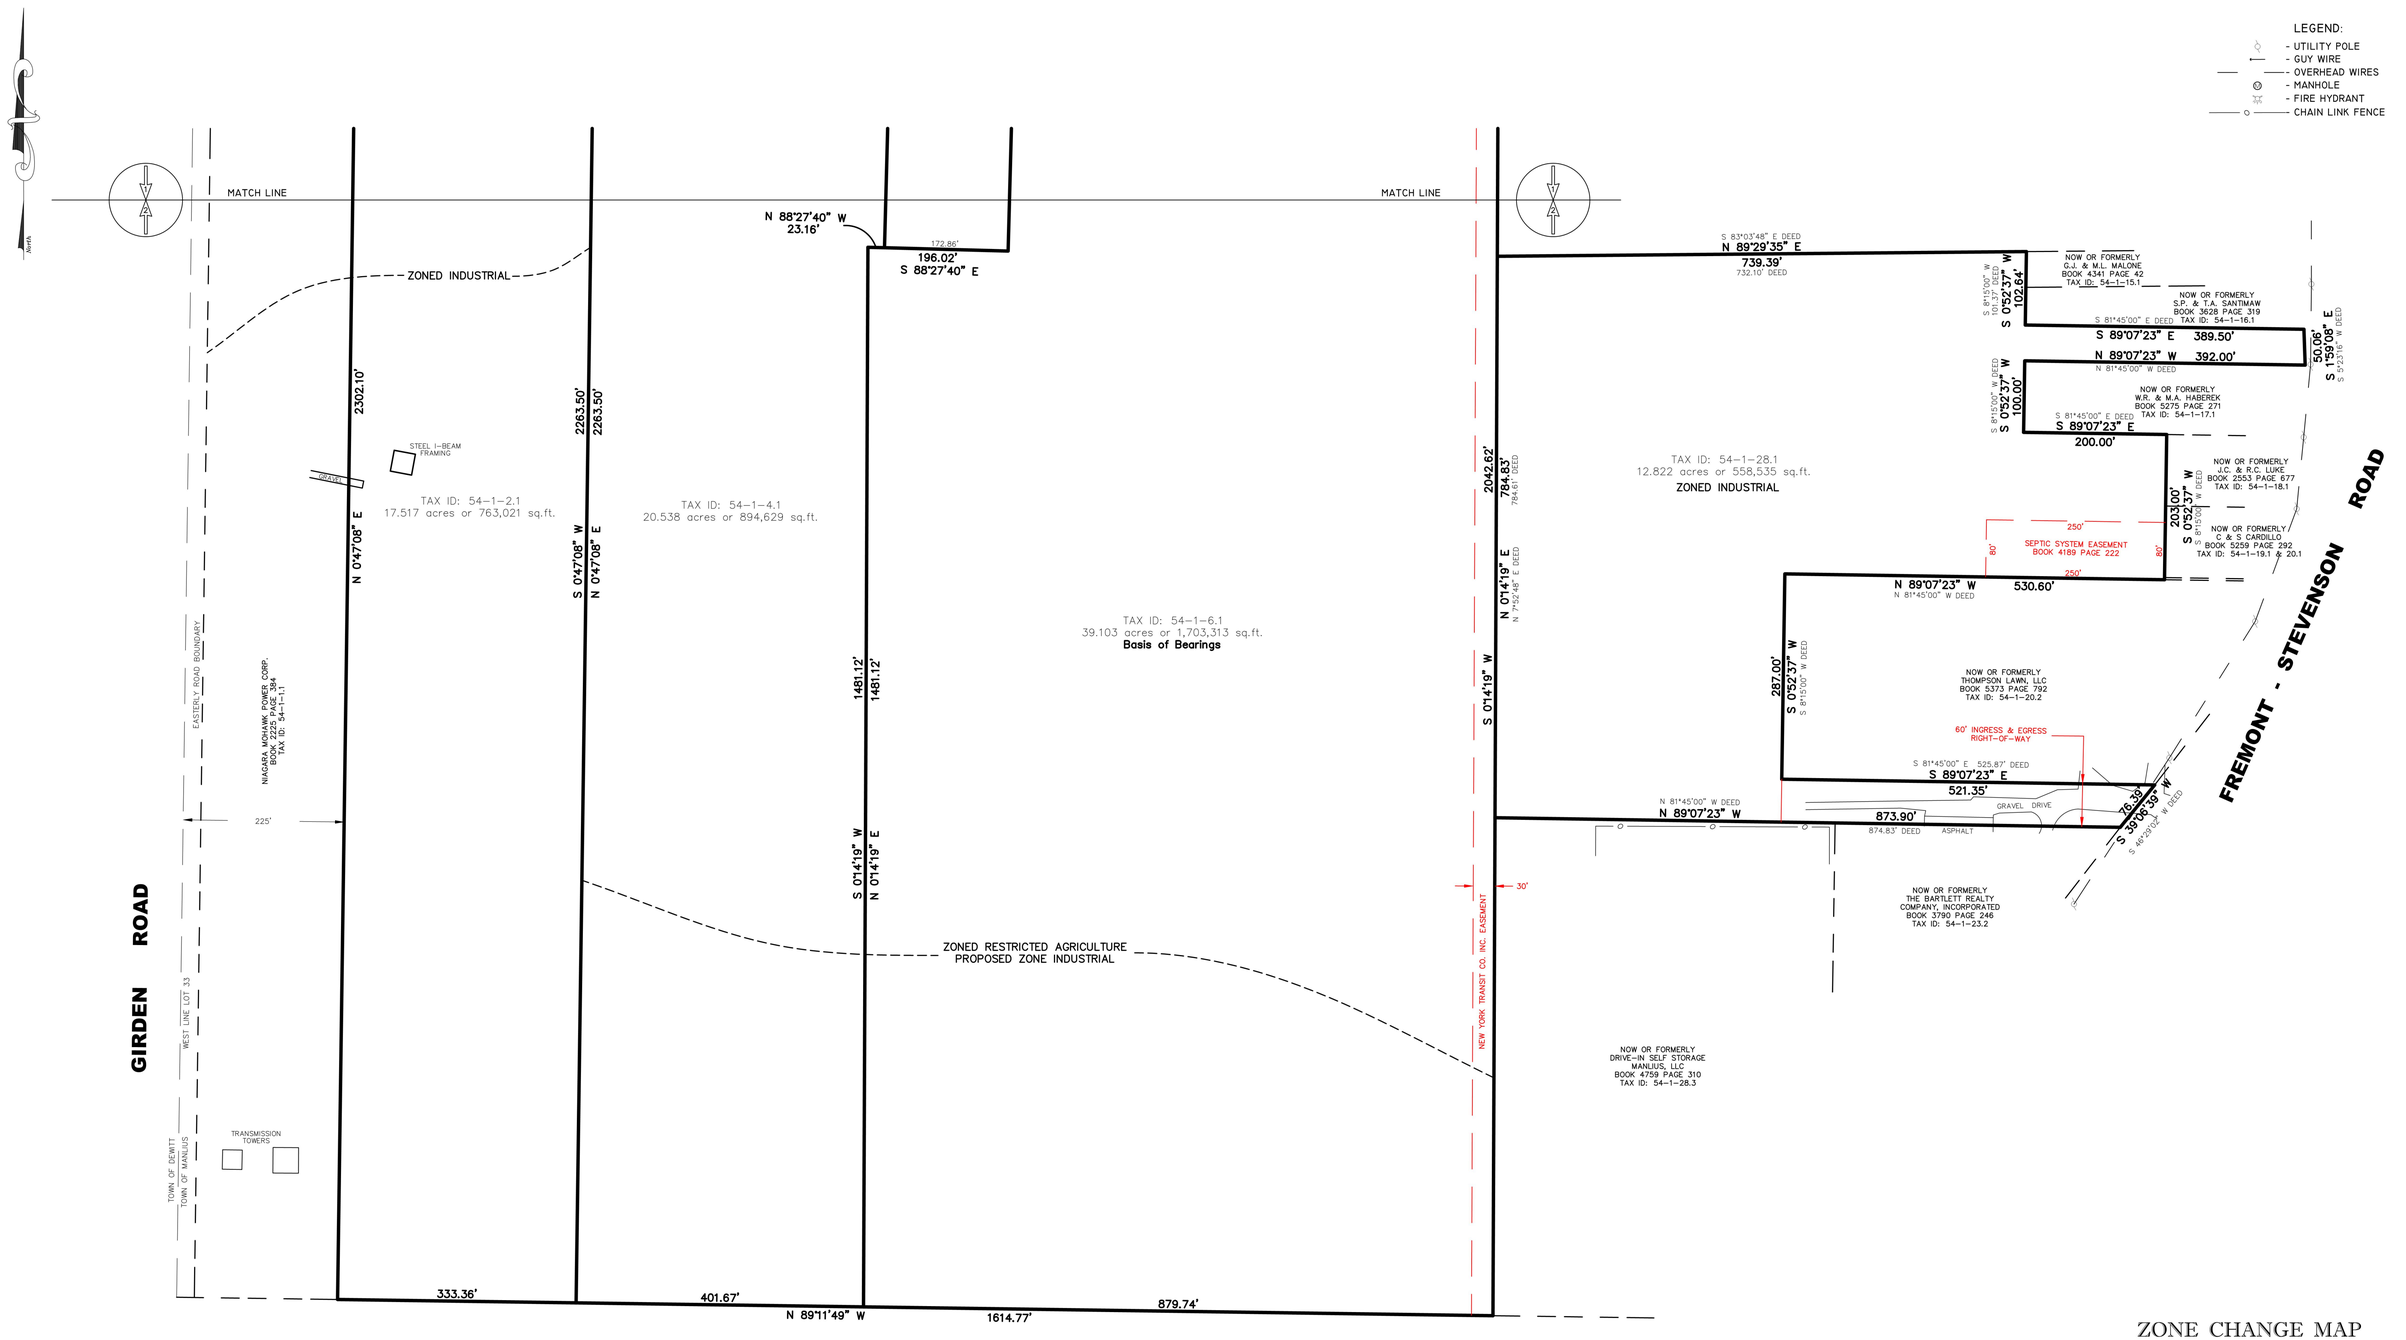

ZONE CHANGE MAP
LANDS OF
3GI CNYIP, INC.

SHEET 2 OF 2

Only survey maps with the Land Surveyor's embossed seal are genuine true and correct copies of the surveyor's original work and opinion.

Unauthorized alteration or addition to a survey map bearing a licensed land surveyor's seal is a violation of section 7209, sub-division 2, of the New York State Education Law.

Certifications indicated hereon shall apply only to the persons for whom this survey was performed and on their behalf to the title insurance company governing agency and lending institution and to the assignees of the lending institution and/or subsequent owners.

This map may not be used in connection with a "Survey Affidavit" or similar document, statement or mechanism to obtain insurance for any subsequent or future grantees.

Survey prepared without the benefit of an abstract.

Location surveys do not include the staking of the property corners except as shown.

No.	DATE	DESCRIPTION	BY

LEHR
LAND SURVEYORS D.P.C.
116 SALINA STREET – SUITE 6
LIVERPOOL, NEW YORK 13088
315-451-3333
info@lehrlandsurveyors.com

I HEREBY CERTIFY THAT THIS IS AN ACCURATE MAP MADE FROM AN ACTUAL SURVEY.

LICENSED LAND SURVEYOR
DOUGLAS R. LEHR NYSLS 49223

LOCATION SURVEY ON PART OF LOT No.33.
TOWN OF MANLIUS

KNOWN AS MINOA–KIRKVILLE ROAD, TOWN OF MANLIUS,
COUNTY OF ONONDAGA, NEW YORK

FIELD DATE:	MAP DATE:	SCALE:	DRAWN BY:
26 NOV 2019	3 DEC 2019	1"=100'	WJH

REVISIONS:

DRAWING No. 19–J–67
•D• •1•